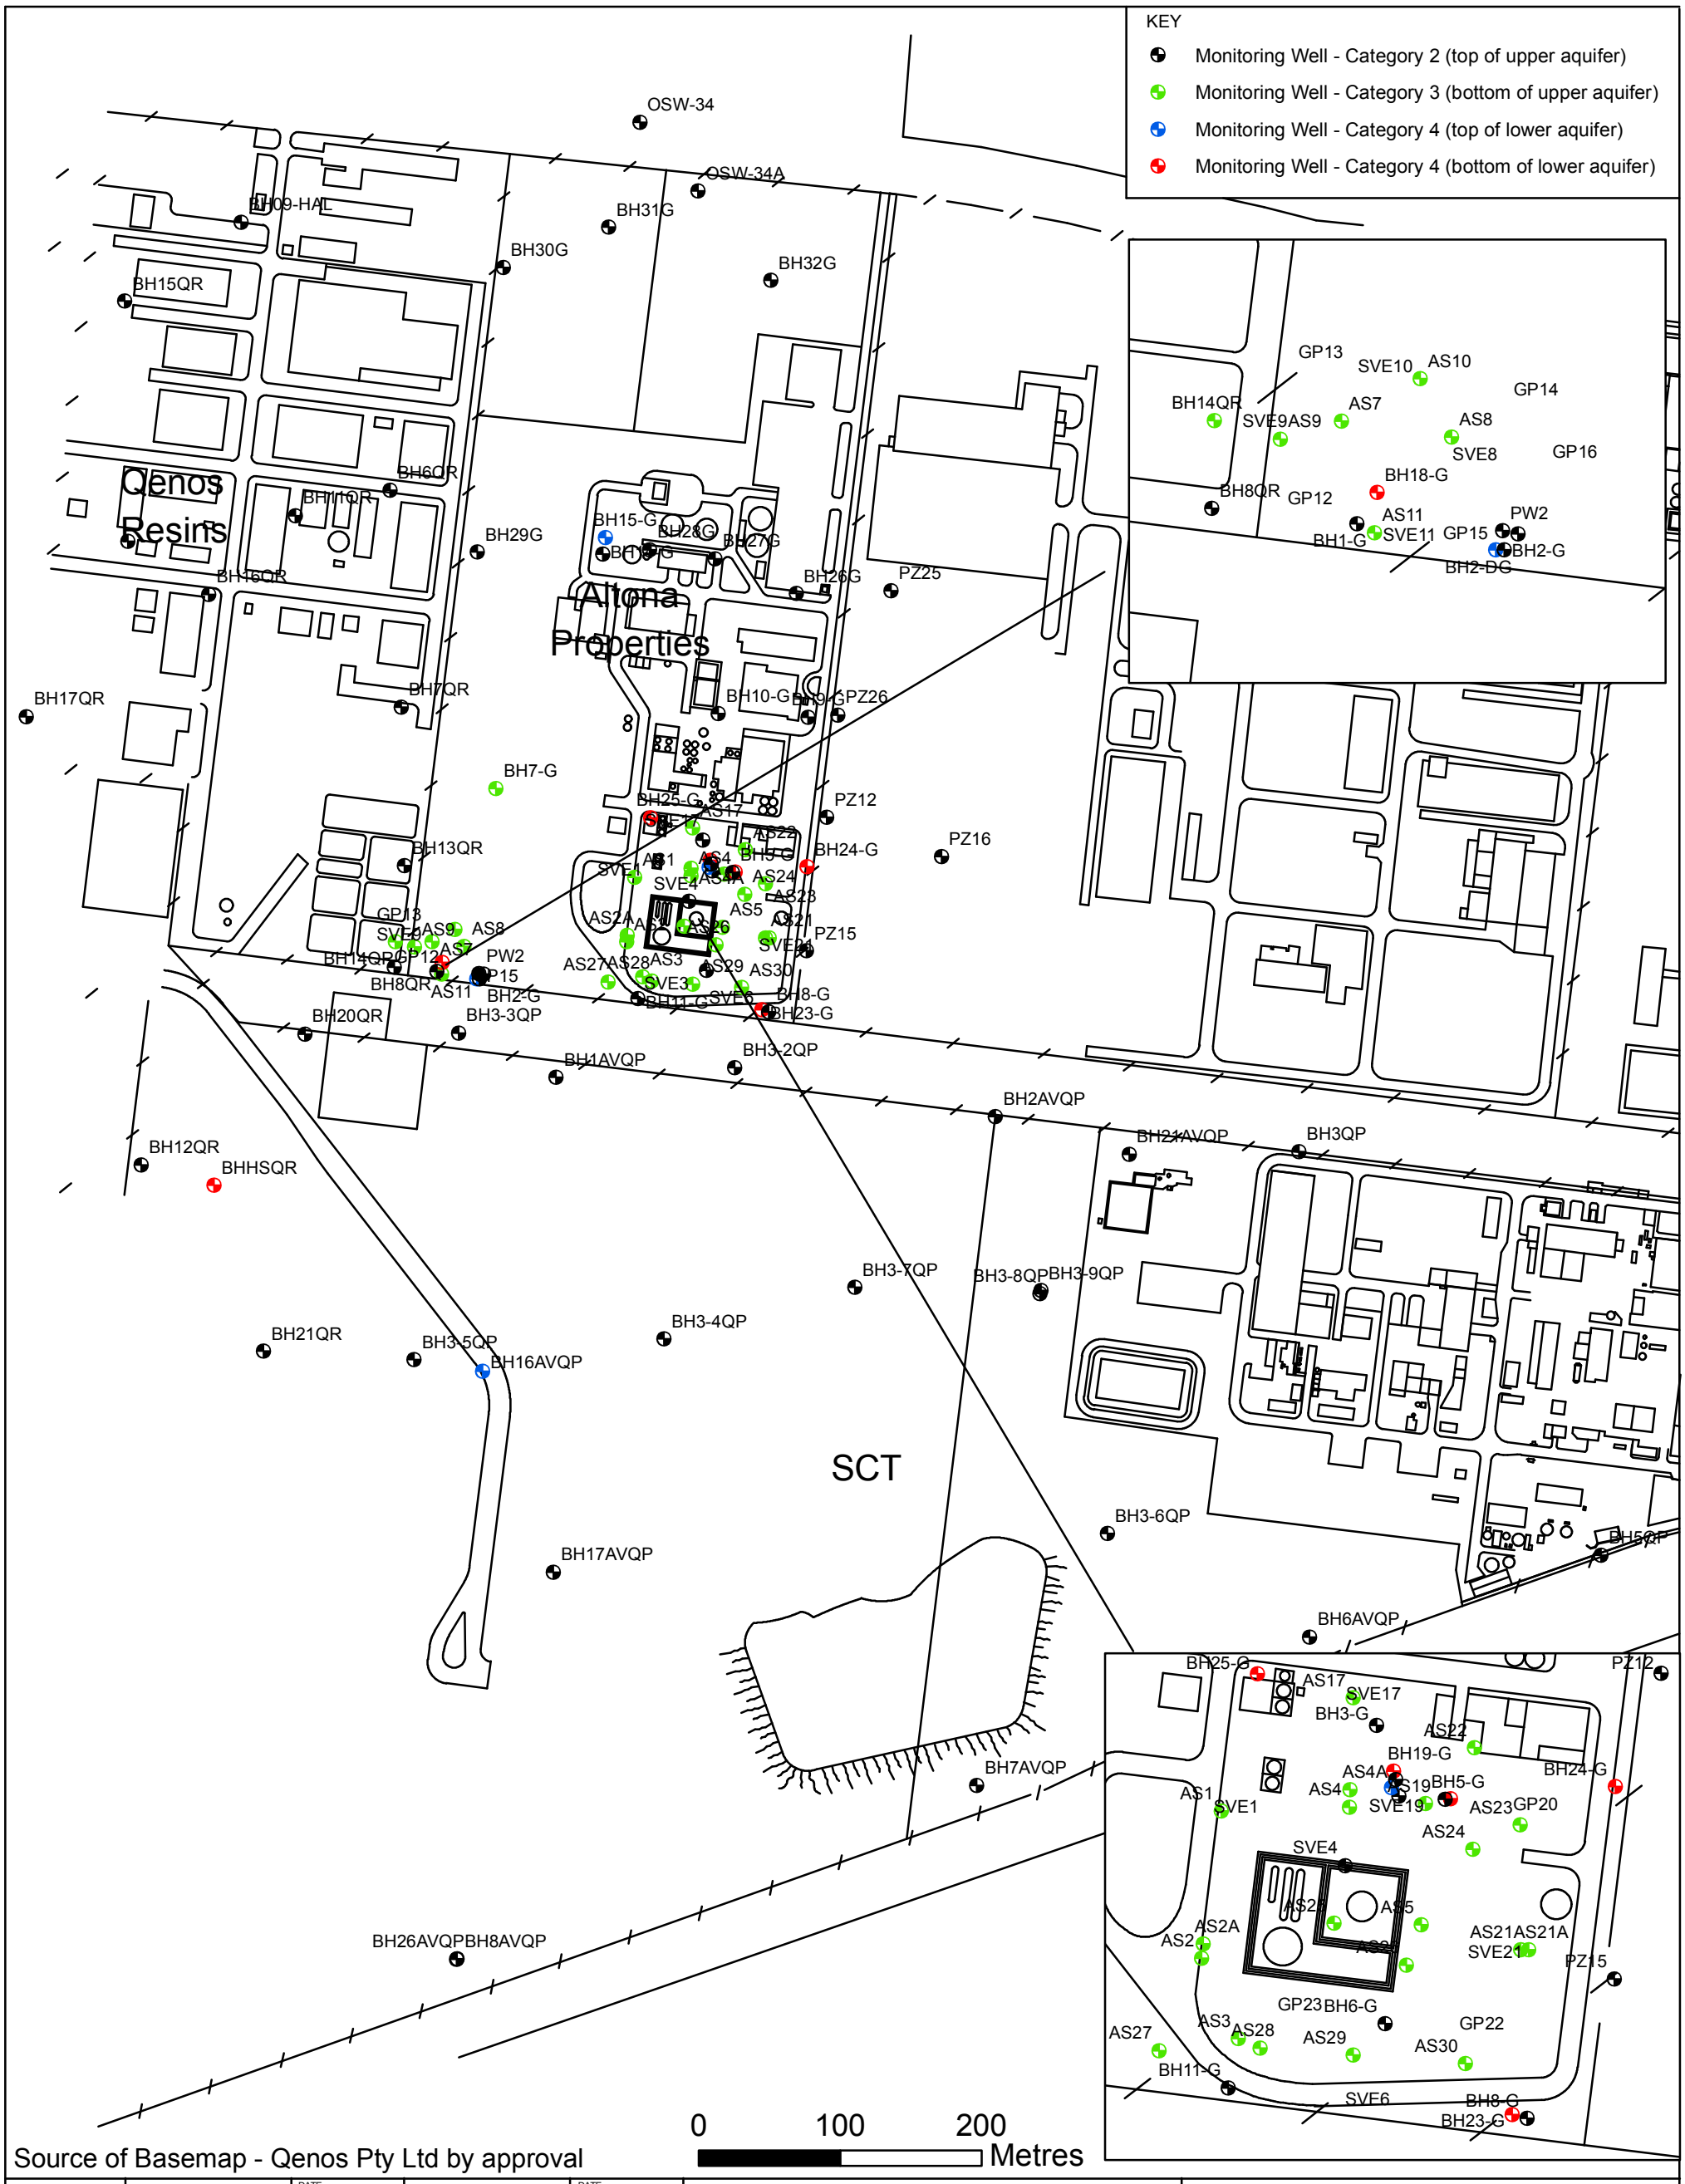

Source of Basemap - Qenos Pty Ltd by approval

DESIGNED	DATE	APPROVED ERR	DATE 20/07/06
DESIGN CHECK		BASEMAP	
DRAWN WPM	20/07/06		
DRAWING CHECK ERR	20/07/06	SCALE AS SHOWN	

Altona Properties
Kororoit Creek Road

Well Locations

PARSONS BRINCKERHOFF

Job Number	Drawing Number	Revision
2120579A		