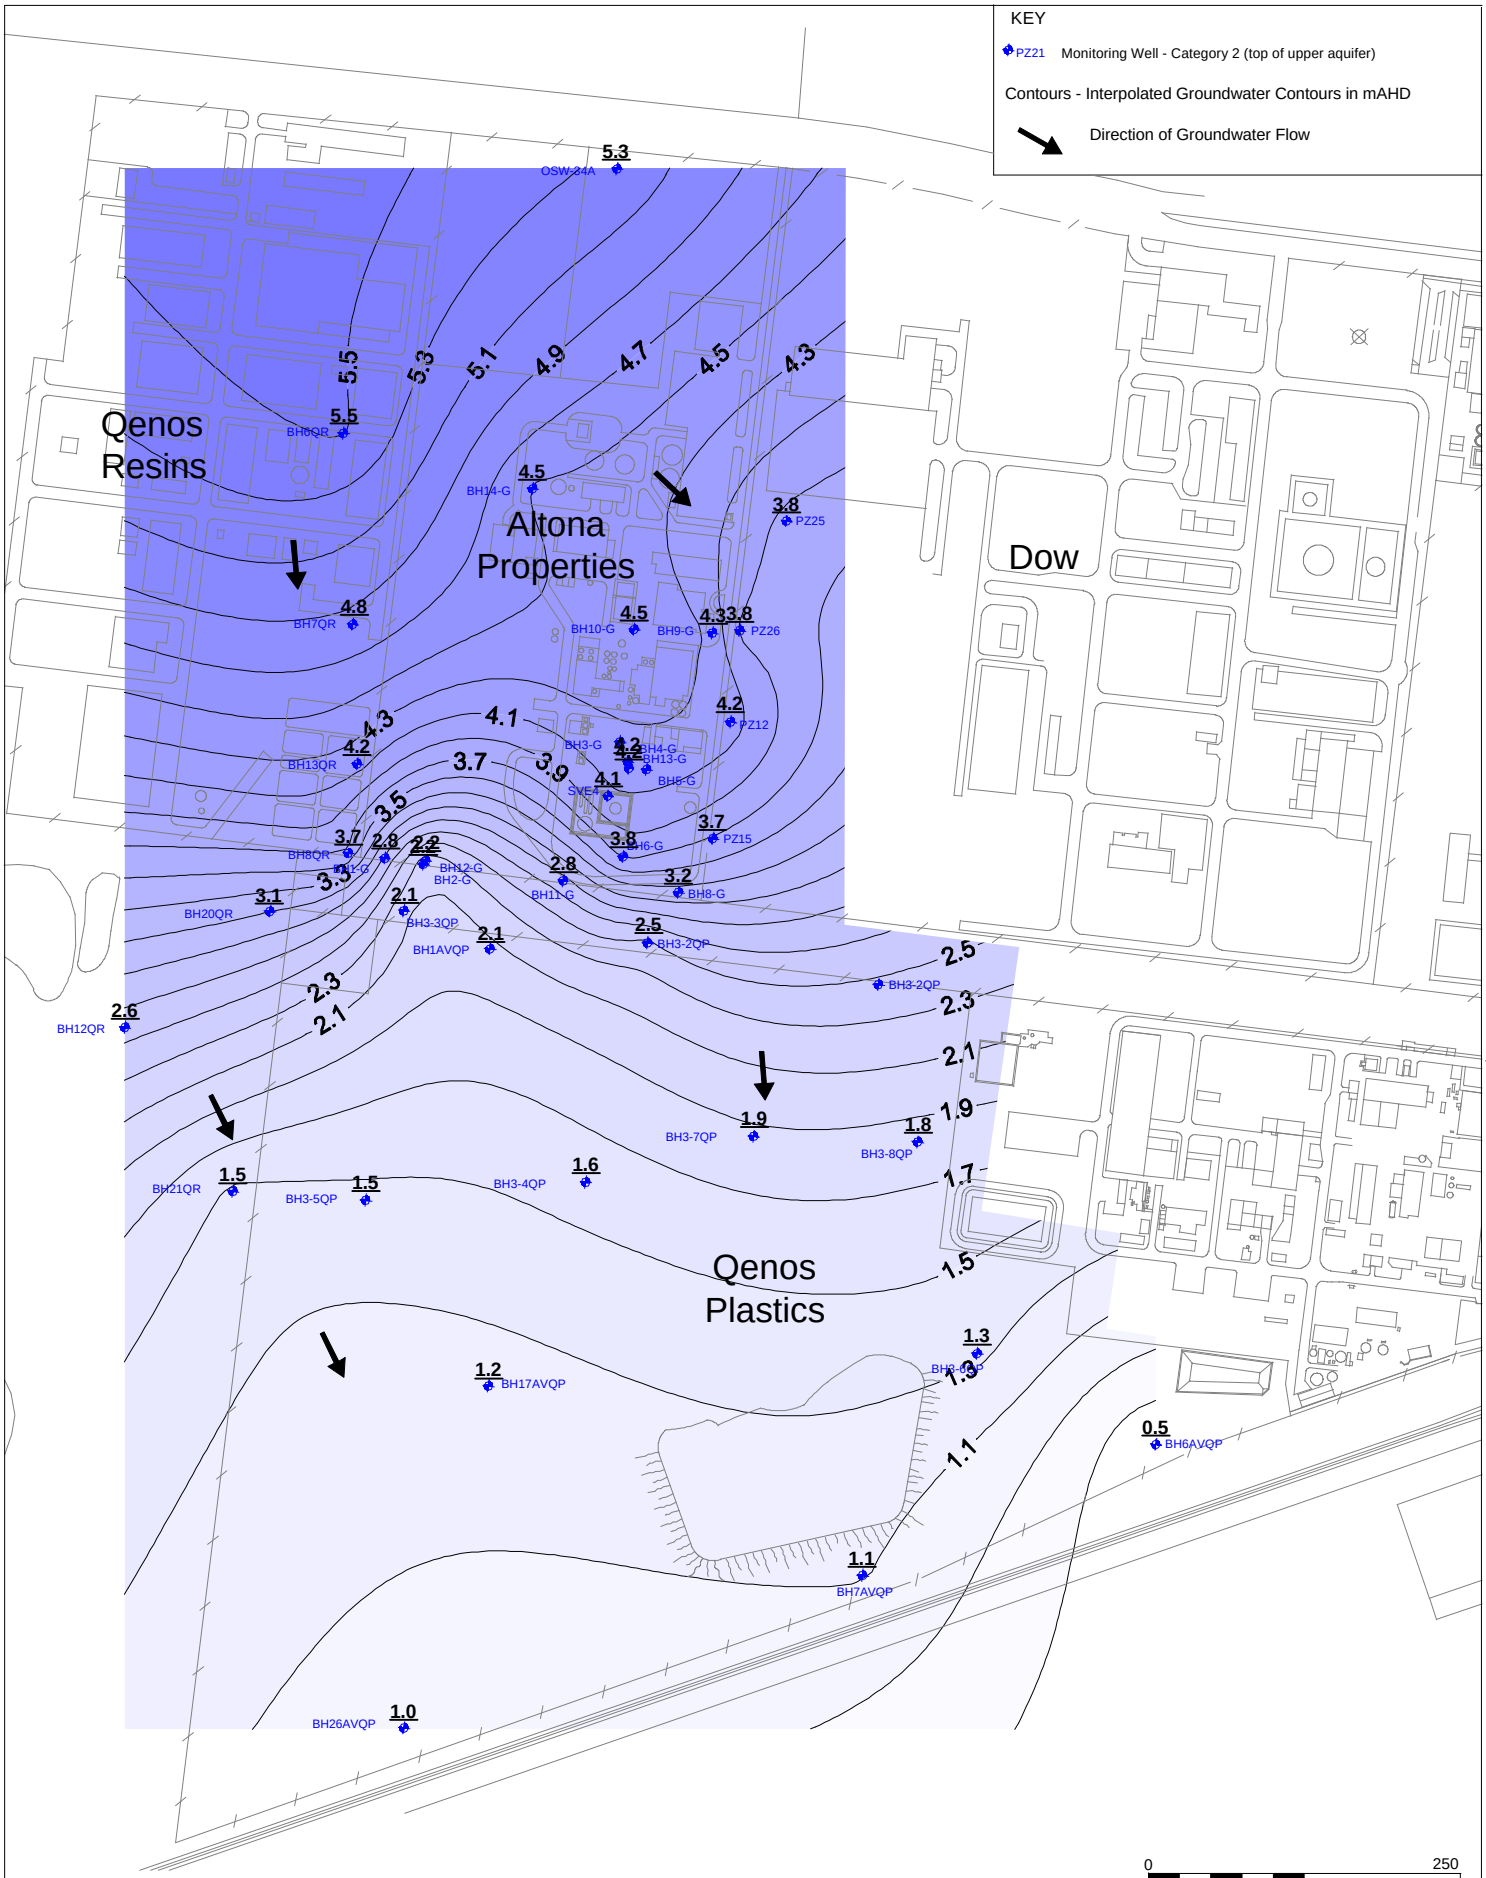

Source of Base Map - Qenos Pty Ltd by approval

DESIGNED	DATE	APPROVED JT	DATE 19/04/04	Altona Properties Kororoit Creek Road
DESIGN CHECK		BASEMAP		Interpolated Groundwater Contours Category 2 Wells, Top of Upper Aquifer Annual Groundwater Monitoring November 2003
DRAWN KD	19/04/04	2130430A_DRW003B		
DRAWING CHECK MR	19/04/04	SCALE AS SHOWN		

PARSONS BRINCKERHOFF

Job Number	Drawing Number	Revision
2130430A	Figure 3	B